5/20/2016 8:57 AM
HRC_OLW.ctb

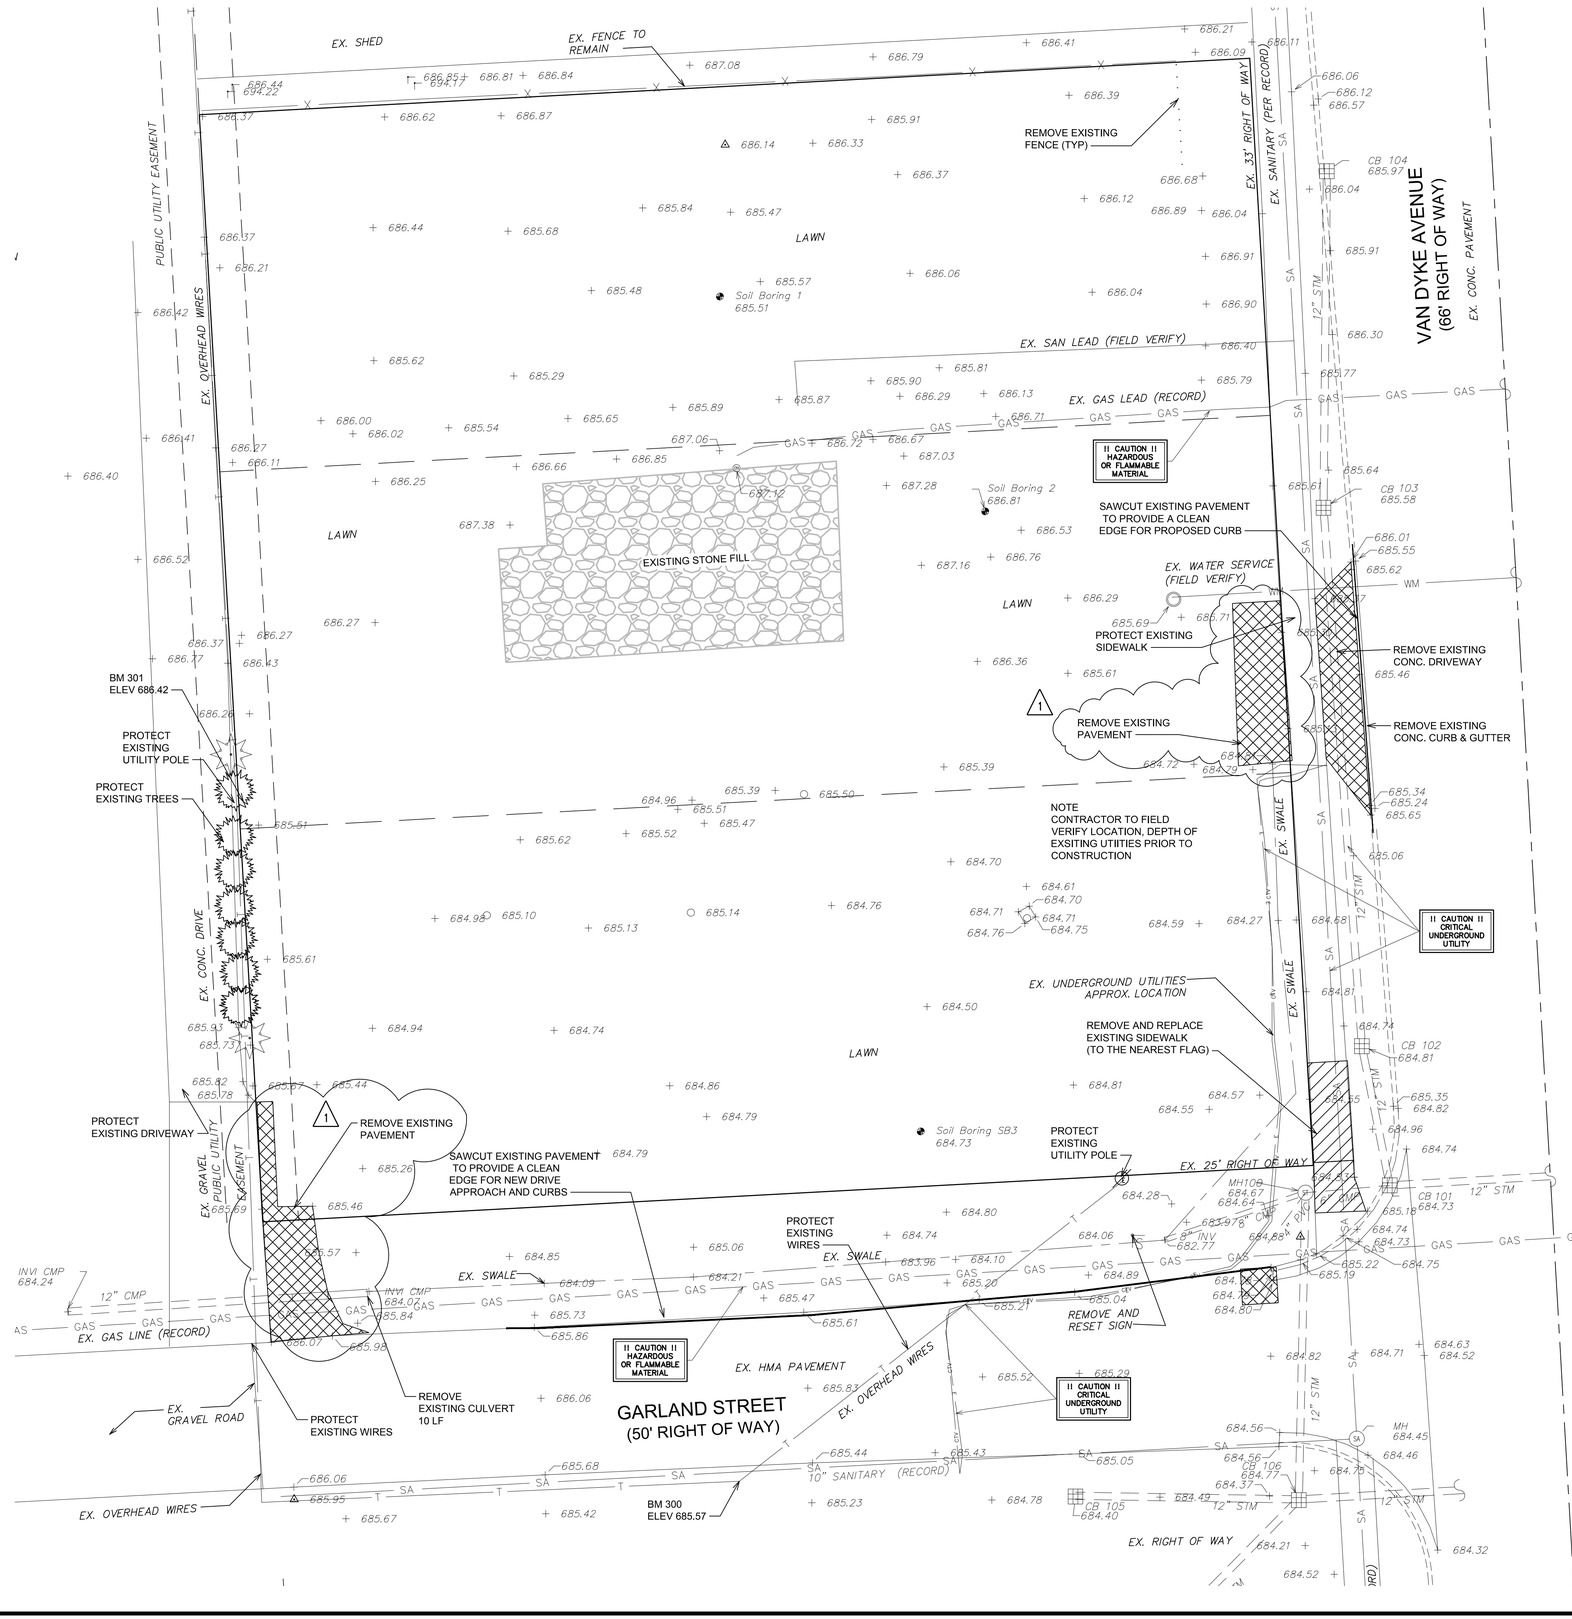

DEMOLITION NOTES

1) WATER AND SEWER UTILITY CONNECTIONS TO THE EXISTING HOUSE HAVE BEEN DISCONNECTED BY THE PUBLIC WORKS DEPARTMENT. PRIOR TO CONSTRUCTION, THE CONTRACTOR SHALL COORDINATE ALL LOCATIONS AND DEPTH WITH THE TOWNSHIP.

2) ALL OTHER UTILITY DISCONNECTIONS/REMOVALS SHALL BE COORDINATED WITH THE APPROPRIATE UTILITY COMPANY.

EXISTING STRUCTURE TABLE

NUMBER	TYPE	RIM	PIPE SIZE	INVERT	DIRECTION
100	MH	684.67	8'	681.89	SW
			6"	680.04	E
			12"	680.75	S
			4"	680.27	SW
101	CB	684.73	12"	679.58	E
			12"	681.12	NW
			6'	679.56	W
102	CB	684.81	12"	681.66	N
			12"	681.56	S
103	CB	685.58	12"	N	682.63
			12"	S	682.25
104	CB	685.97	12"	N	682.4
105	CB	684.40	12"	E	679.62
106	CB	684.77	12"	W	679.37
			12"	E	679.09
			12'	N	680.42
			12'	SW	680.62

BENCHMARK INFORMATION

BM 300
MAG NAIL ON N.SIDE OF POWER POLE, S.SIDE OF GARLAND ST.
FIRST POLE WEST OF VAN DYKE AVENUE.
ELEV. 685.57

BM 301
HORIZONTAL MAG NAIL ON EAST FACE OF UTILITY POLE
60' +/- NORTH OF GARLAND ST.
ELEV. 686.42

LEGEND:

- REMOVE EXISTING CONC. CURB & GUTTER AND PAVEMENT
- REMOVE EXISTING ASPHALT PAVEMENT
- REMOVE EXISTING CONCRETE SIDEWALK
- EXISTING TREE
- SA — EXISTING SANITARY SEWER
- EXISTING STORM SEWER
- WM — EXISTING WATER LINE
- WM — EXISTING WATER LINE
- CTV — EXISTING CABLE LINE
- E — EXISTING ELECTRCAL
- T — EXISTING OVERHEAD WIRES
- EXISTING DITCHLINE
- EXISTING CURB AND GUTTER
- EXISTING RIGHT OF WAY
- EXISTING SANITARY MH
- EXISTING STORM MH
- EXISTING STORM CB
- XXXX — EXISTING STORM SEWER

N

0 5 10 20
1" = 10'

811 Know what's below. Call before you dig.
CALL811.COM

CALL MISS DIG
72 HOURS
(3 WORKING DAYS)
BEFORE YOU DIG
1-800-482-7171
or **811**
(TOLL FREE)

NOTICE:
ALL EXISTING UTILITIES SHOWN ON THIS TOPOGRAPHIC SURVEY HAVE BEEN TAKEN FROM VISUAL OBSERVATION AND RECORD MAPPING WHERE AVAILABLE. NO GUARANTEE IS MADE, OR SHOULD BE ASSUMED, AS TO THE COMPLETENESS OR ACCURACY OF THE UTILITIES SHOWN ON THIS DRAWING. PARTIES UTILIZING THIS INFORMATION SHALL FIELD VERIFY THE ACCURACY AND COMPLETENESS PRIOR TO CONSTRUCTION.

HUBBELL, ROTH & CLARK, INC
CONSULTING ENGINEERS SINCE 1915
555 HULET DRIVE
BLOOMFIELD HILLS, MICH.
P.O. BOX 824
48303 - 0824
PHONE: (248) 454-6300
FAX (1st. Floor): (248) 454-6312
FAX (2nd. Floor): (248) 338-2592
WEB SITE: http: // www.hrc-engr.com

DATE	ADDITIONS AND/OR REVISIONS
05-11-16	ISSUED FOR BID
05-20-16	ADDENDUM 1 (1)

DESIGNED	J.A.C.
DRAWN	J.A.C.
CHECKED	A.P.M.
APPROVED	A.P.M.

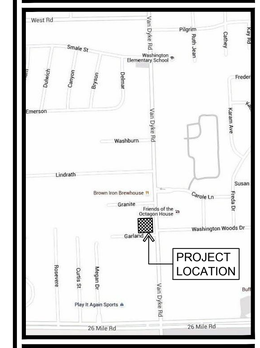

CHARTER TOWNSHIP OF WASHINGTON

GARLAND STREET NEW MUNICIPAL PARKING LOT

TOPOGRAPHIC SURVEY & DEMOLITION PLAN

HRC JOB NO.	SCALE
20150584	1" = 10'
DATE: APRIL 2016	SHEET NO. C-01 OF 9

© 2016 Hubbell, Roth & Clark, Inc. All Rights Reserved

V:\20150\20150584\C\c010_Demo Plan.dwg
Cecil, John